

REAR LANE
TOWNHOME
COLLECTION

ELEVATION A FRONT

D
DERRY LANE
TOWNS



ARTIST'S CONCEPT

Ballymore
HOMES

REAR LANE
TOWNHOME
COLLECTION

ELEVATION B FRONT

D
DERRY LANE
TOWNS



ARTIST'S CONCEPT

Ballymore
HOMES

REAR LANE
TOWNHOME
COLLECTION

ELEVATION B REAR

D
DERRY LANE
TOWNS



ARTIST'S CONCEPT

Ballymore
HOMES

REAR LANE
TOWNHOME
COLLECTION

The Braidwood

INTERIOR
RLT-1-INT


ELEV. A1 - 2007 SF
ELEV. B1 & B2 - 2010 SF




INTERIOR FRONT ELEV. A1




INTERIOR FRONT ELEV. B1 & B2

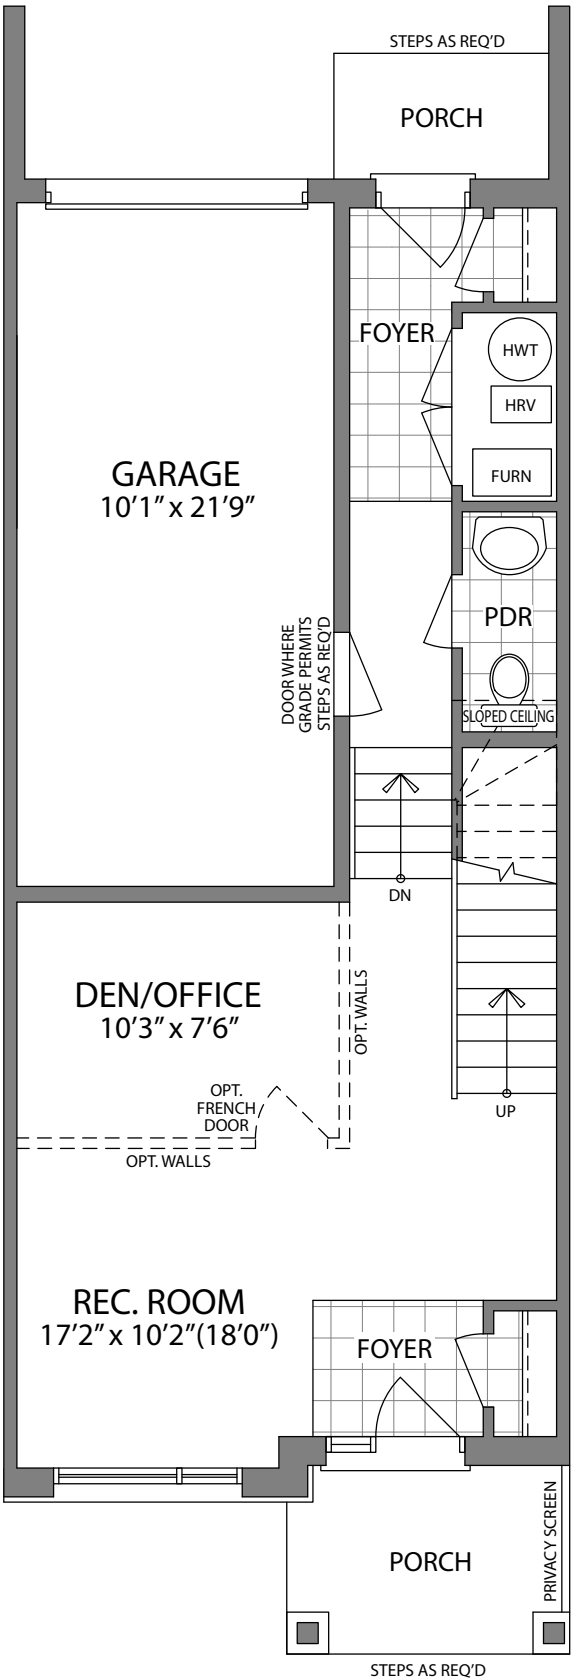


LOWER FLOOR PLAN
ELEVATION A1

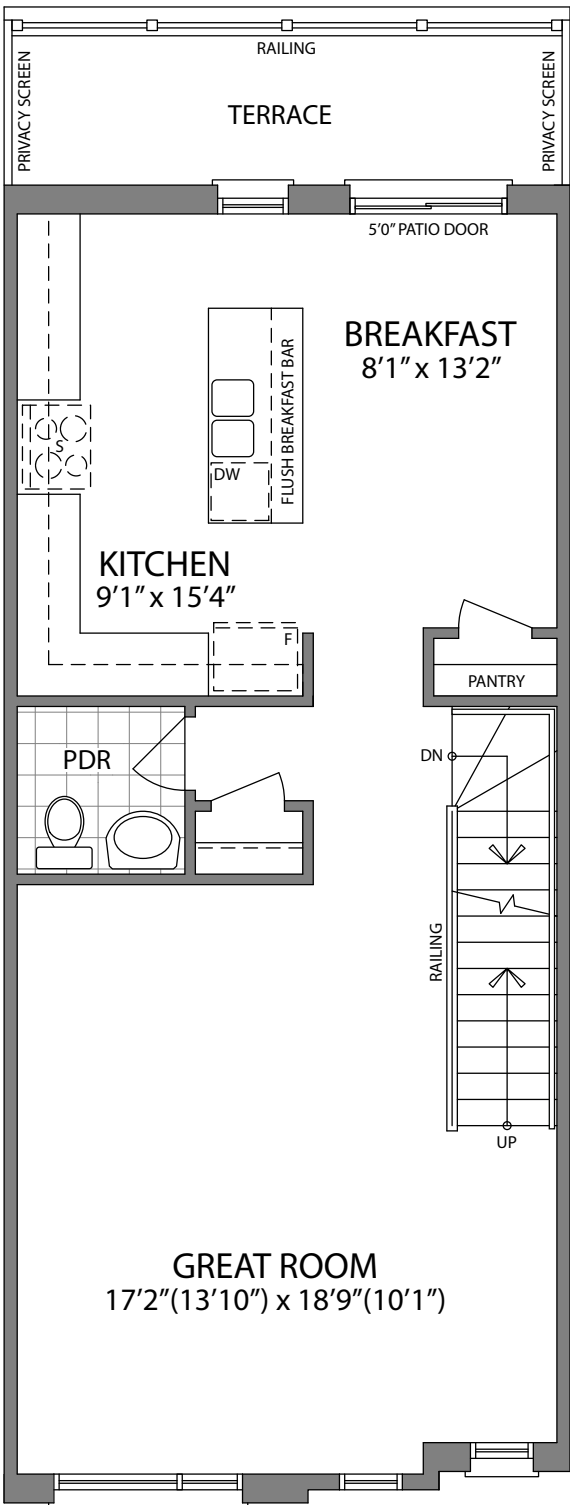


MAIN FLOOR PLAN
ELEVATION A1

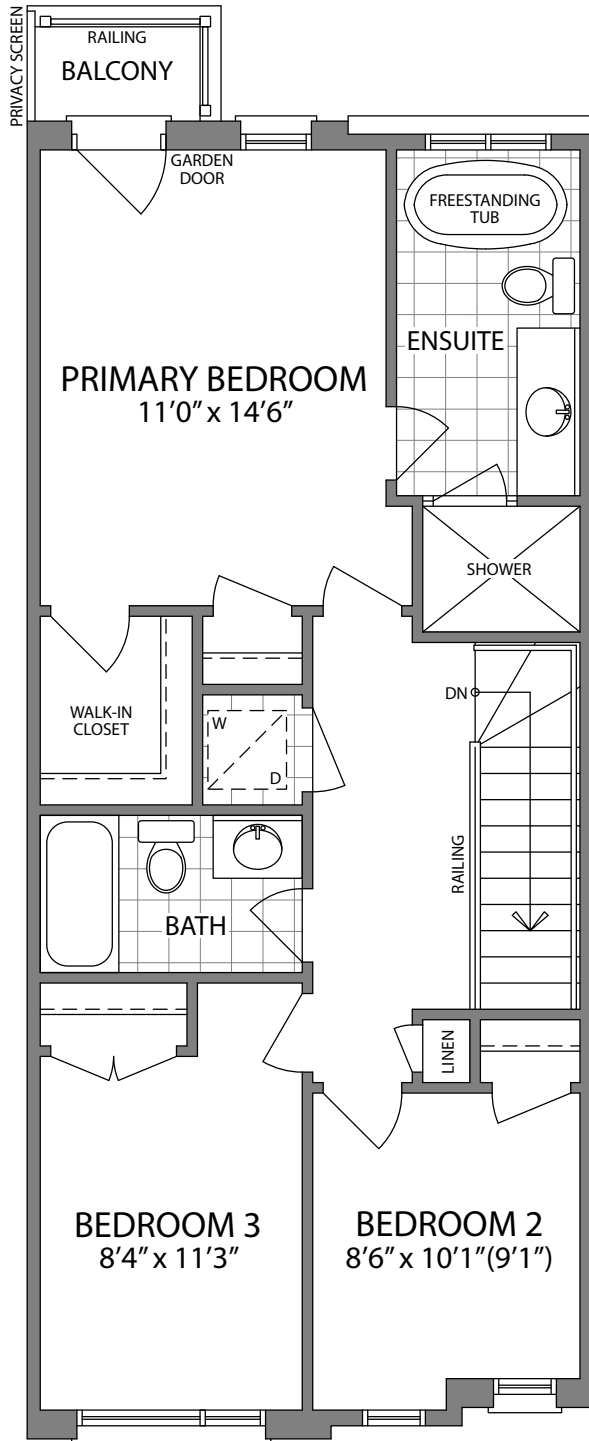

UPPER FLOOR PLAN
ELEVATION A1

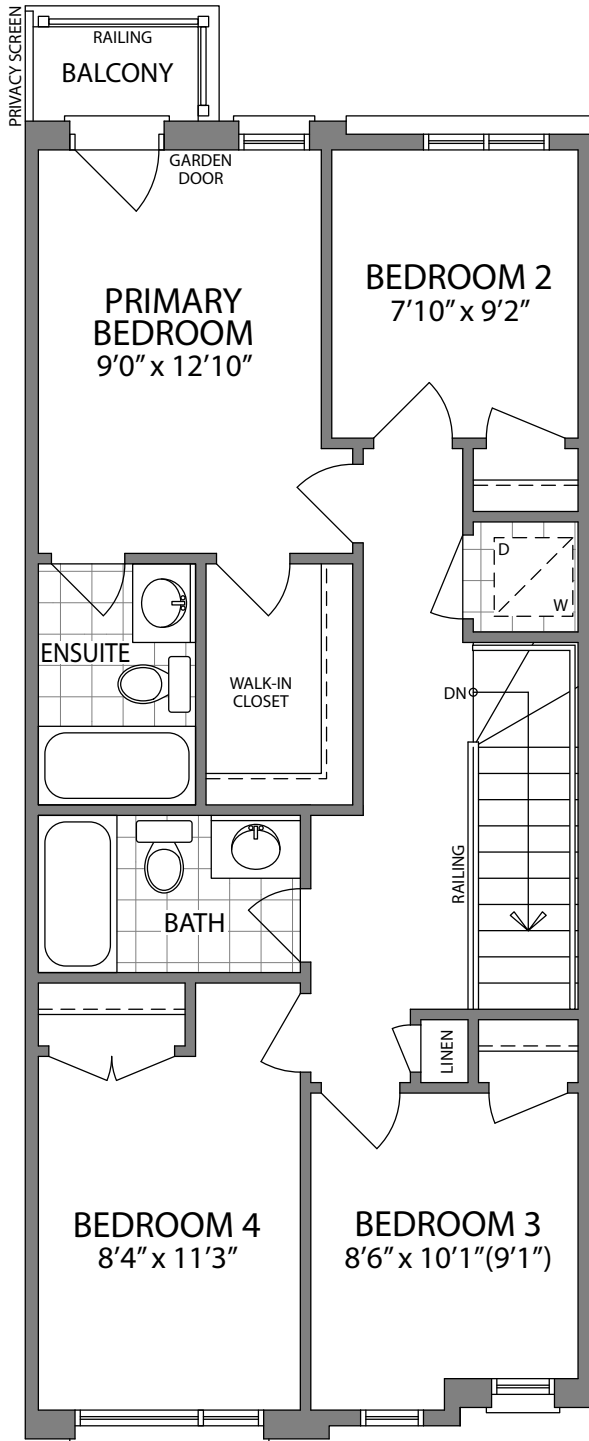

OPT. UPPER FLOOR PLAN
W/4 BEDROOMS
ELEVATION A1

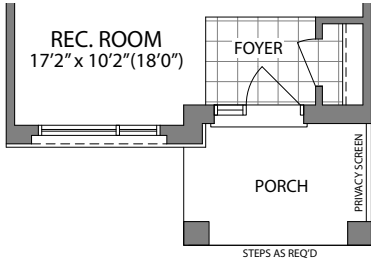


LOWER FLOOR PLAN
ELEVATION B1 & B2




MAIN FLOOR PLAN
ELEVATION B1 & B2




UPPER FLOOR PLAN
ELEVATION B1

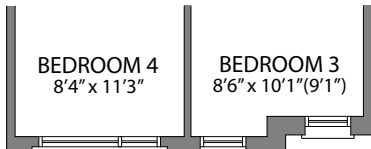

OPT. UPPER FLOOR PLAN
W/4 BEDROOMS
ELEVATION B1

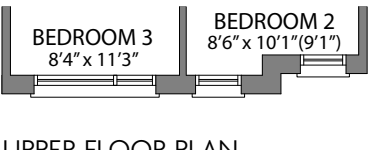

UPPER FLOOR PLAN
ELEVATION B2

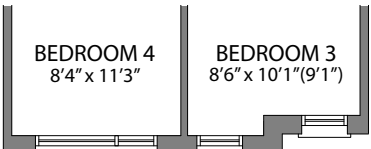

OPT. UPPER FLOOR PLAN
W/4 BEDROOMS
ELEVATION B2

REAR LANE
TOWNHOME
COLLECTION

The Wexford

INTERIOR END
RLT-1-INT-END


ELEV. A - 2060 SF
ELEV. B - 2062 SF




INTERIOR FRONT ELEV. A




INTERIOR FRONT ELEV. B

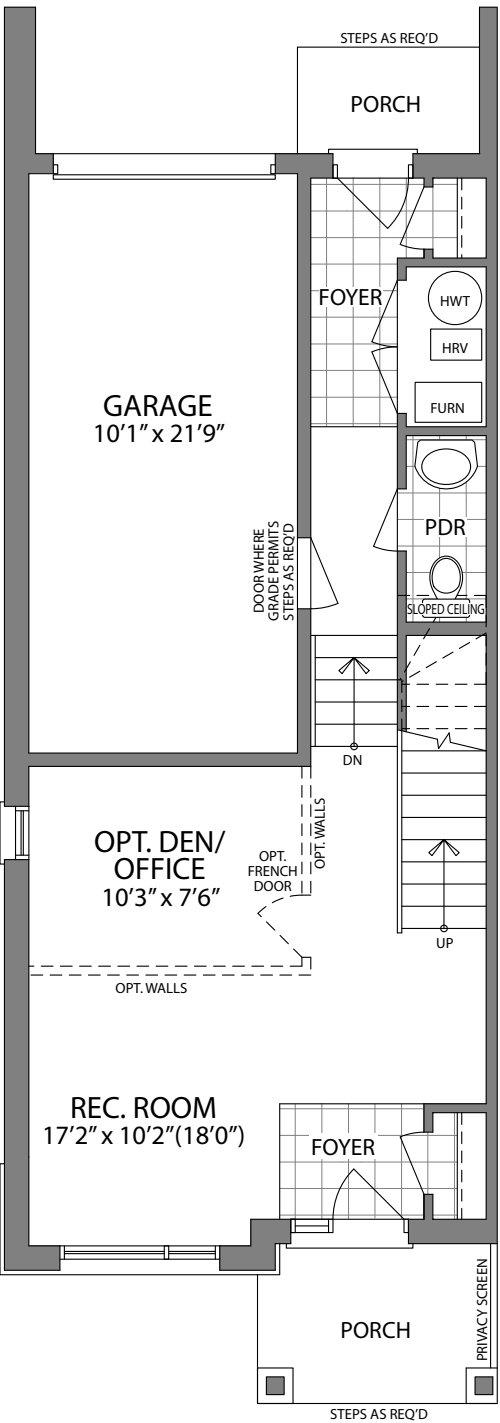


LOWER FLOOR PLAN
ELEVATION A

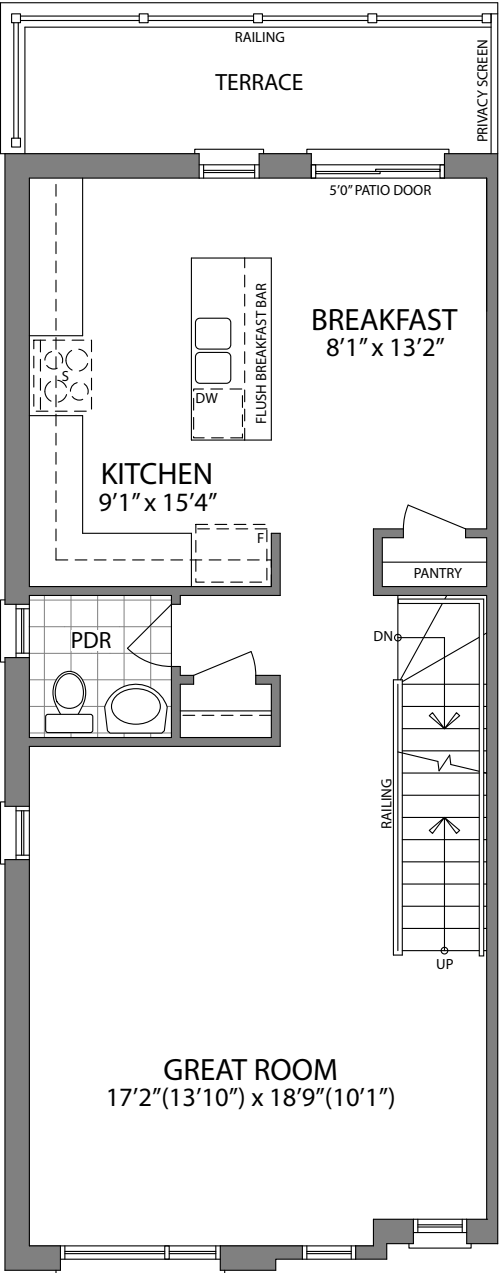


MAIN FLOOR PLAN
ELEVATION A

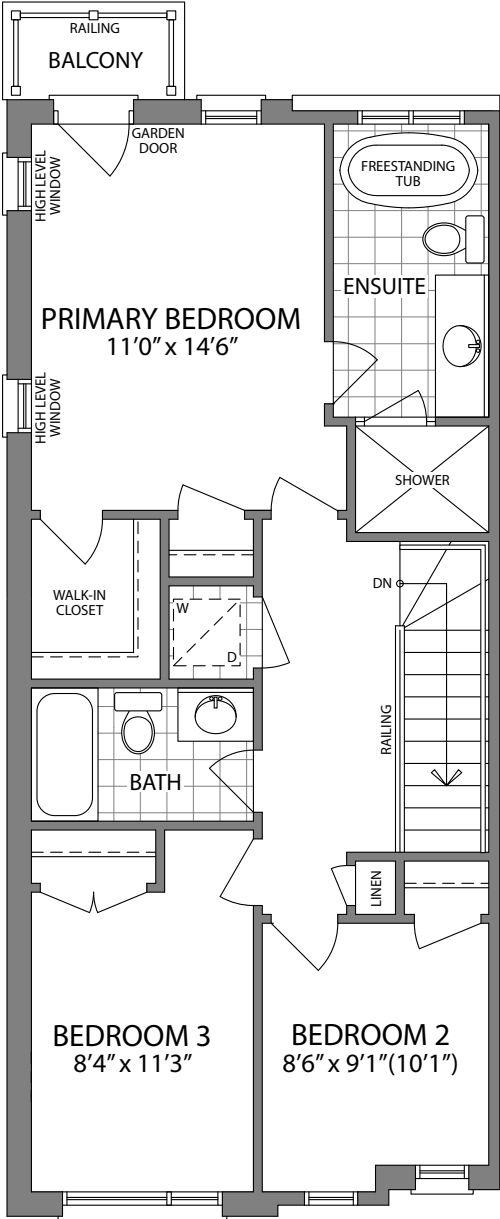


UPPER FLOOR PLAN
ELEVATION A

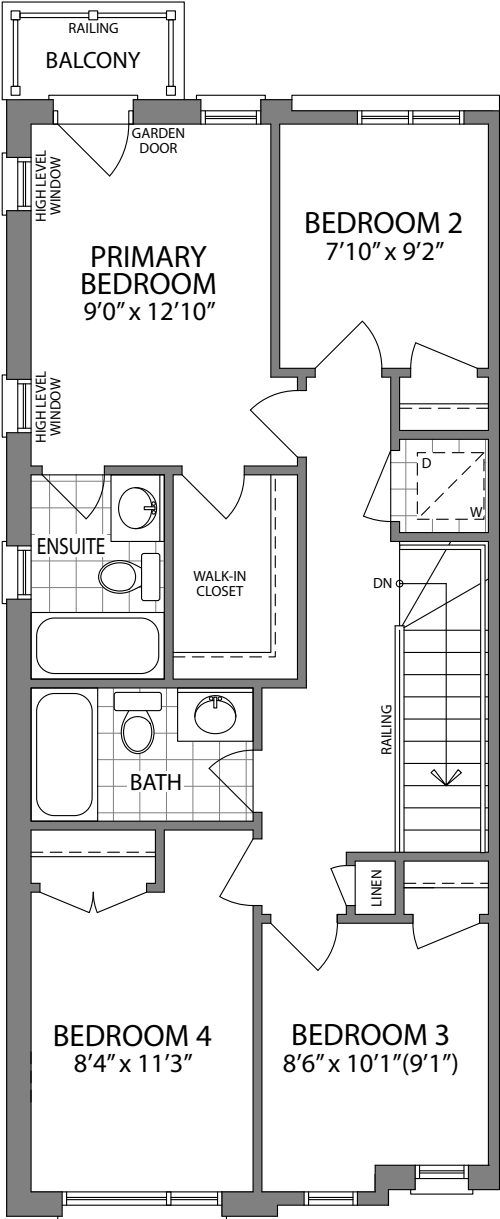


OPT. UPPER FLOOR PLAN
W/4 BEDROOMS
ELEVATION A

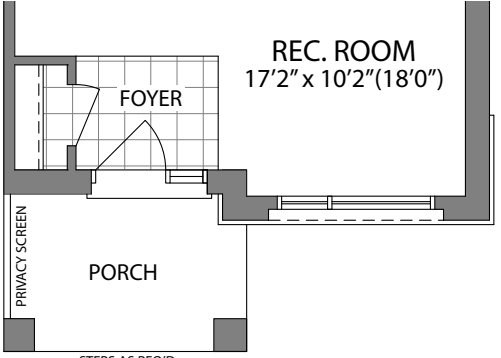


LOWER FLOOR PLAN
ELEVATION B

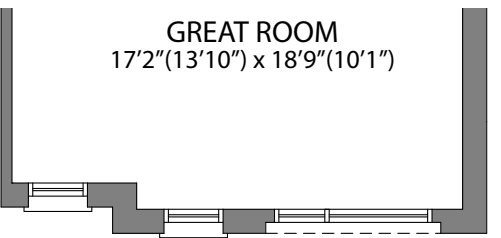

MAIN FLOOR PLAN
ELEVATION B

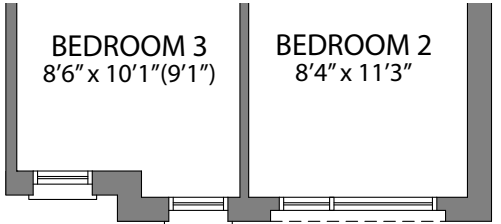

UPPER FLOOR PLAN
ELEVATION B

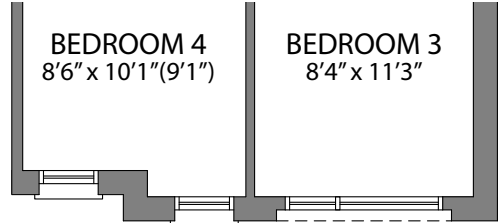

OPT. UPPER FLOOR PLAN
W/4 BEDROOMS
ELEVATION B

REAR LANE
TOWNHOME
COLLECTION

The Glenhaven
CORNER
RLT-2-CORNER
ELEV. B - 1911 SF

